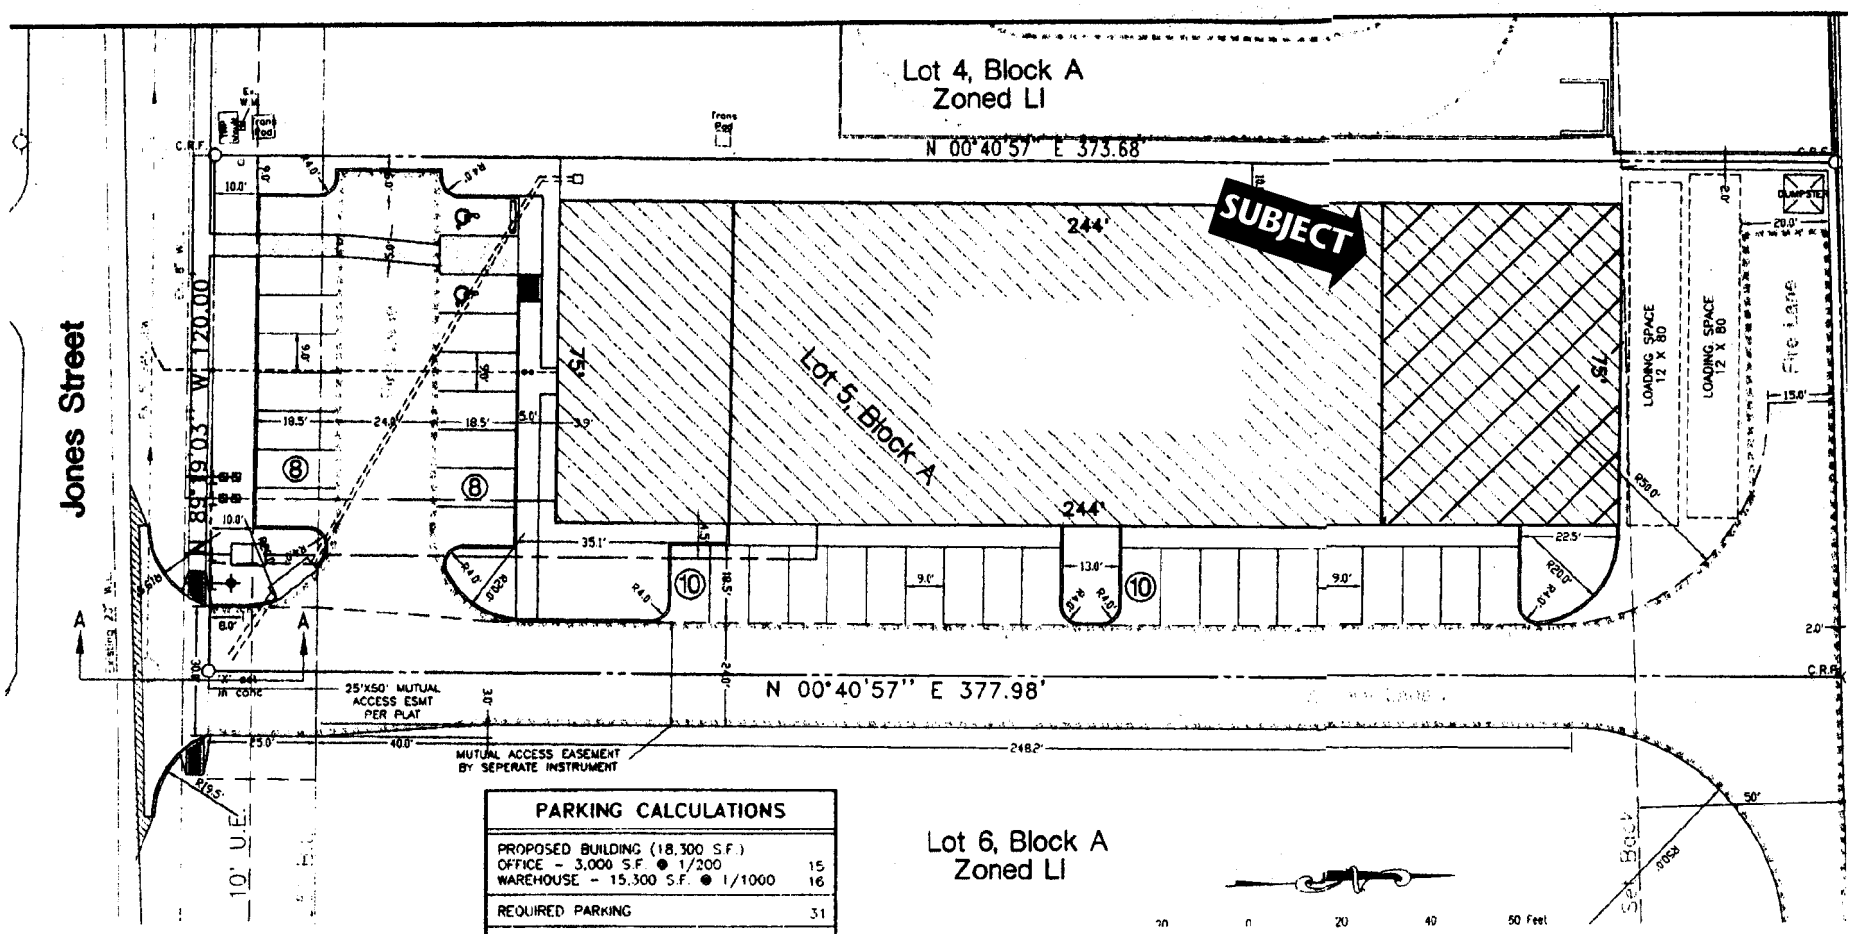

PARKING CALCULATIONS	
PROPOSED BUILDING (18,300 S.F.)	
OFFICE - 3,000 S.F. @ 1/200	15
WAREHOUSE - 15,300 S.F. @ 1/1000	16
REQUIRED PARKING	31
PROVIDED PARKING	36
HANDICAP	2
LOADING SPACES	2