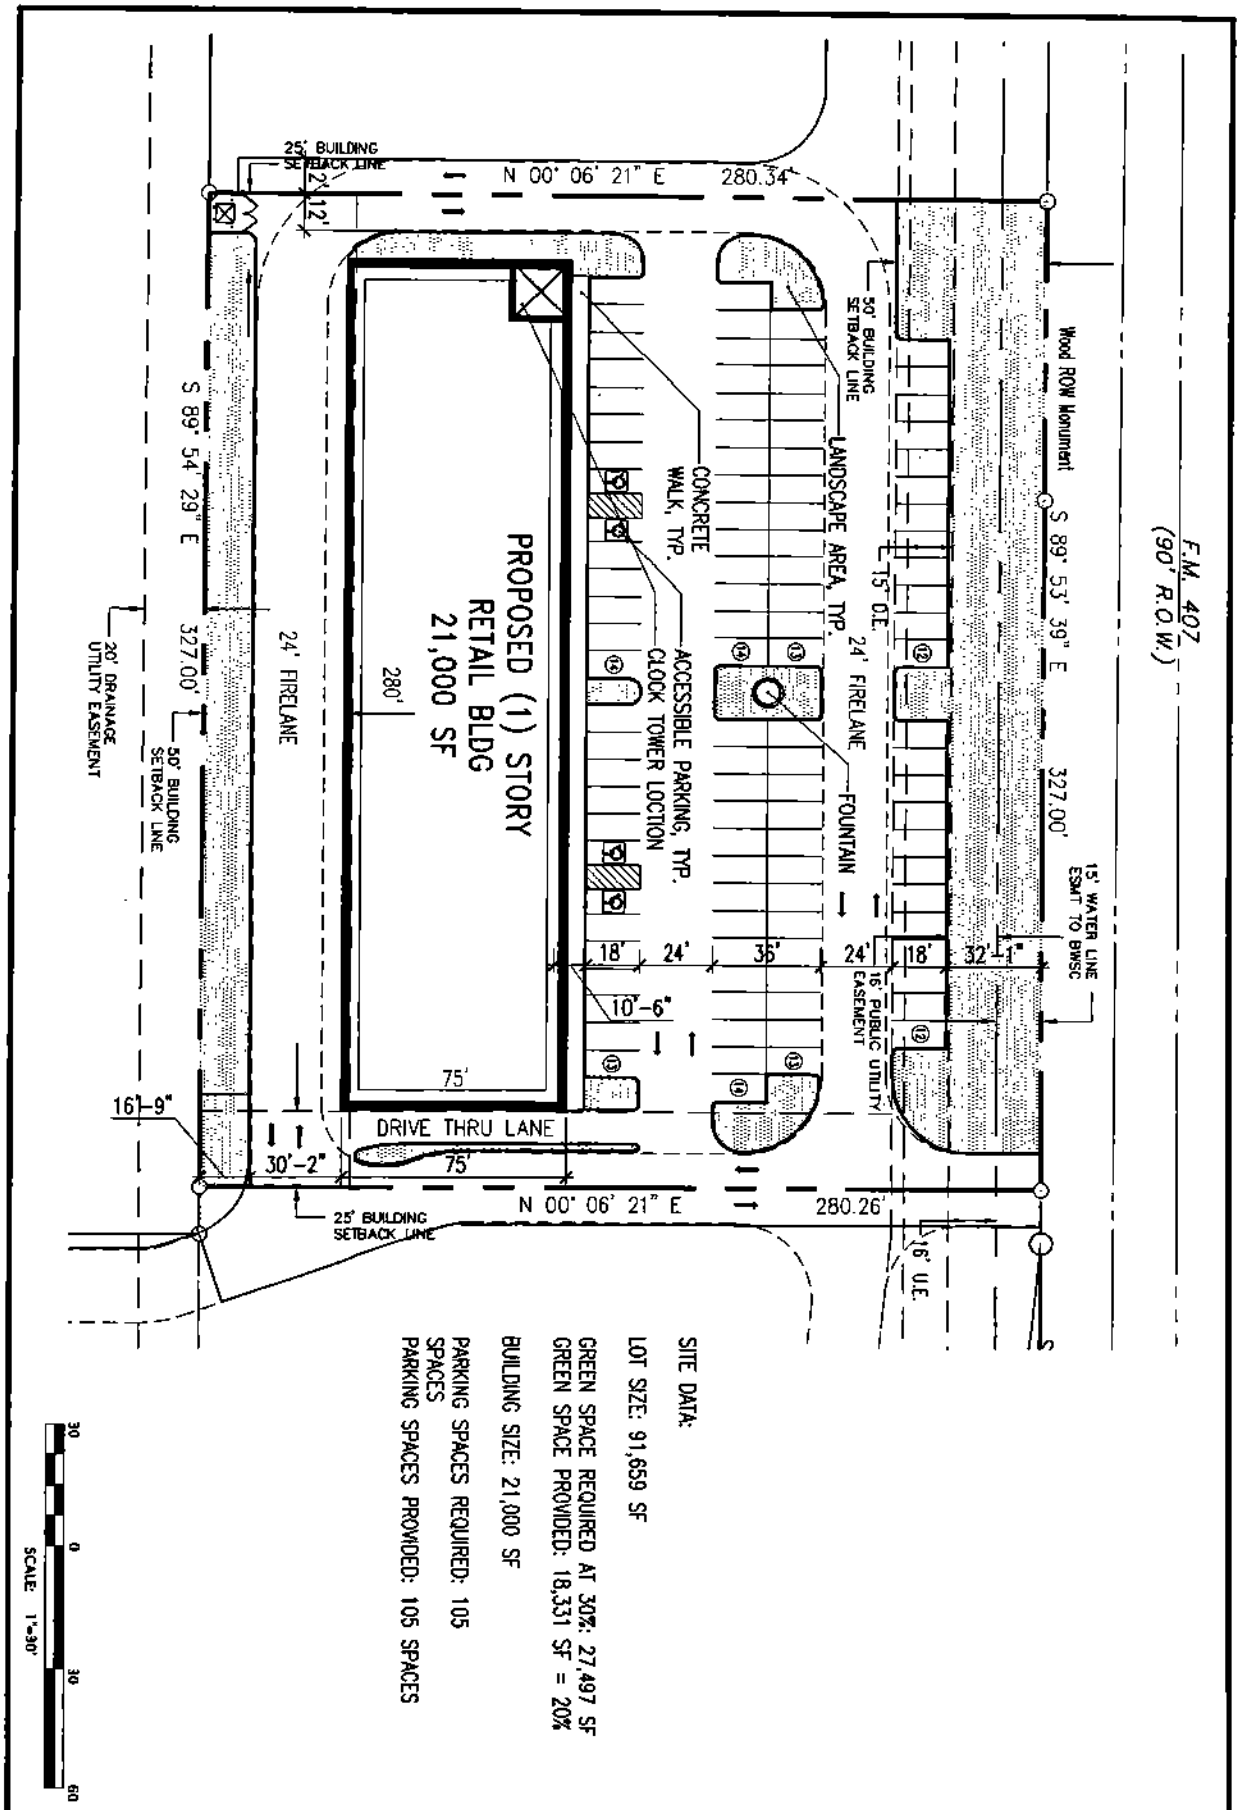

DATE: 06 JUNE, 2005

GSBS BATENHORST

PROPOSED RETAIL DEVELOPMENT
DOUBLE OAK, TEXAS
ROBERT SUAREZ

PRELIMINARY SITE PLAN

NORTH

THESE DRAWINGS ARE INCOMPLETE AND MAY NOT BE USED FOR REGULATORY APPROVAL, PERMIT OR CONSTRUCTION.

THOMAS BATENHORST

11360

REGISTRATION #:

SCALE: 1"=40'-0"

'H'